

SCHEDULE OF FOOTINGS

TYPE	DIM.OF P.C			DIM.OF R.C			STEEL		REMARK
	L	W	H	L	W	H	LONG	SHORT	
F1	170	140	10	150	120	30	5ø14/m'	5ø14/m'	-----
F2	150	120	10	130	100	30	5ø14/m'	5ø14/m'	-----

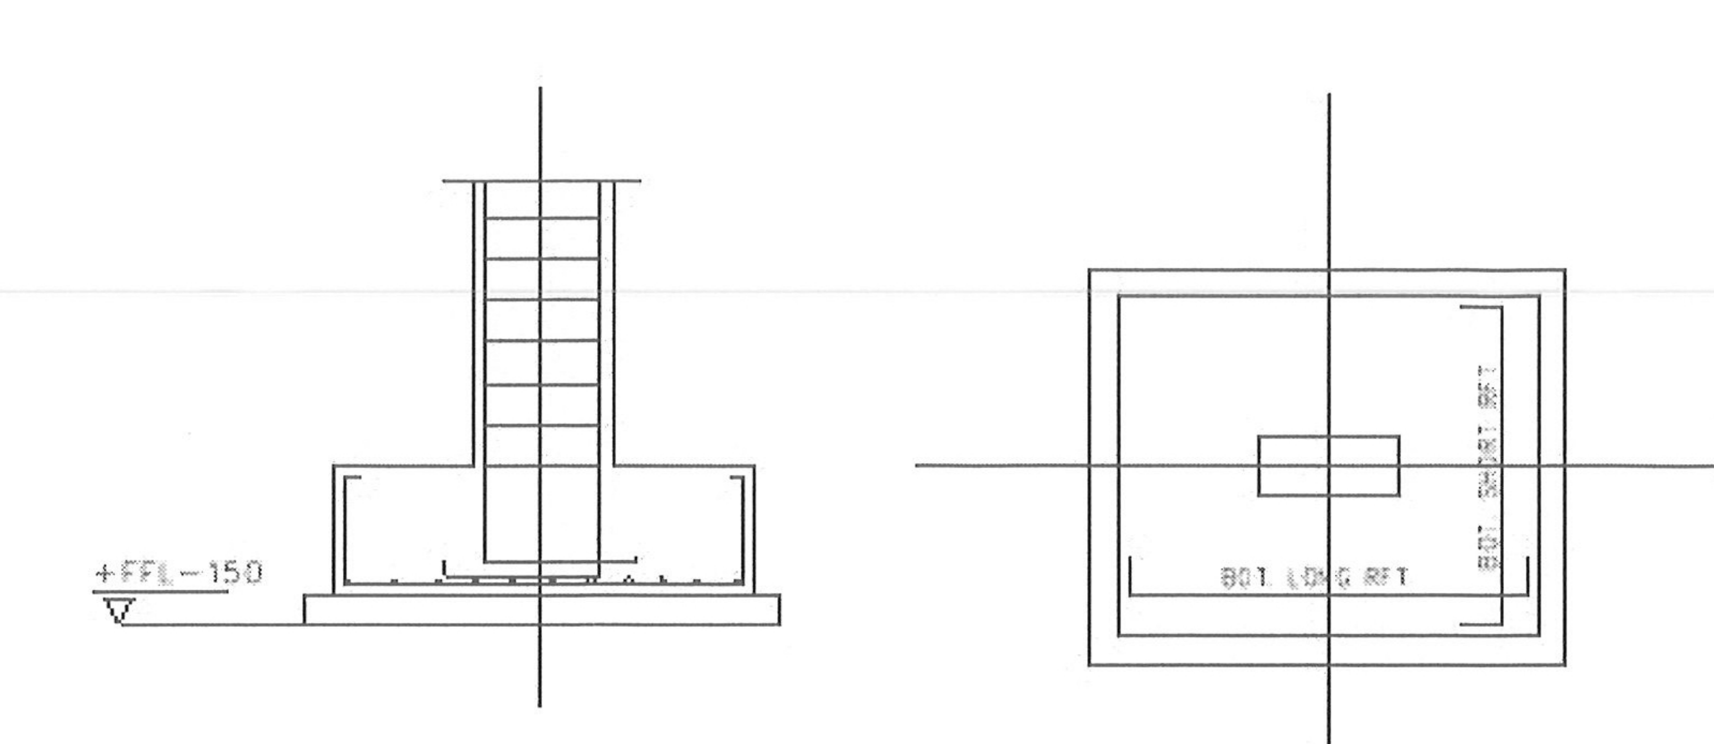

TYPICAL FOUNDATION DETAILS

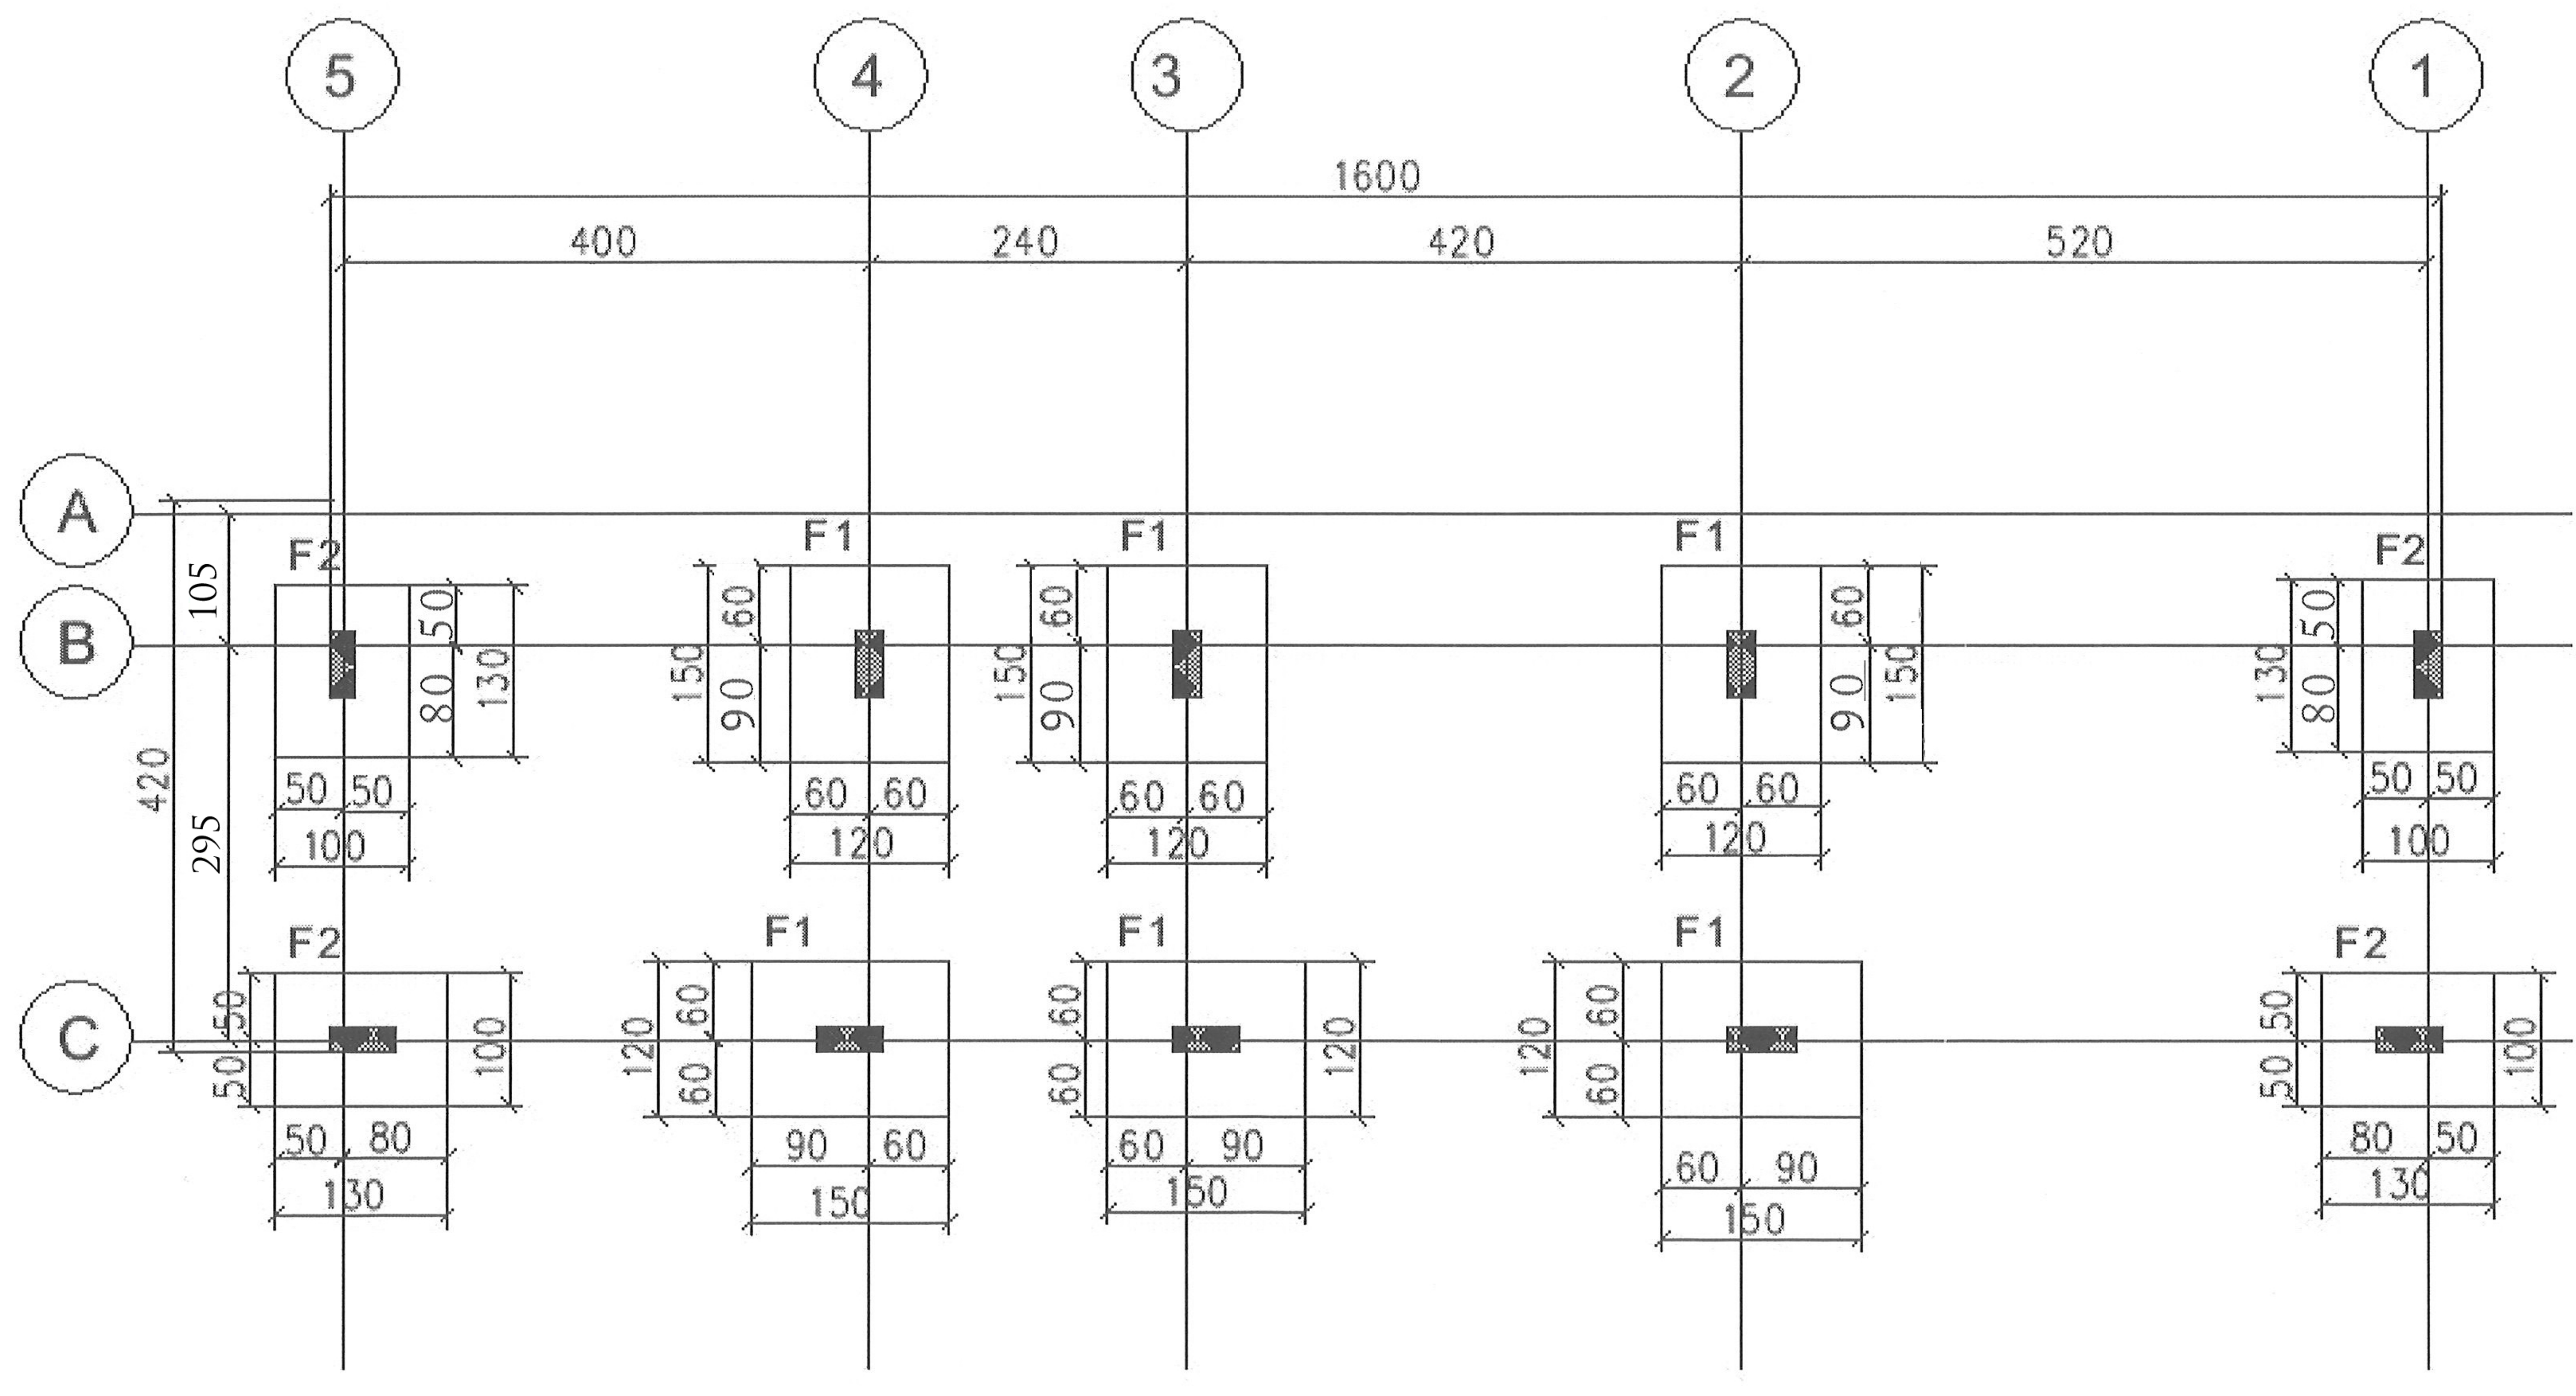

FOUNDATION PLAN

KITCHEN -A,B,C

Section stamp:

- Foundation is designed for one floor only
- Bearing capacity as per soil report 2.5Kg/cm^2
- Bearing capacity of soil is 2Kg/cm^2
- Foundation level as same foundation level of boundary wall
- Foundation has to be isolated according municipality specification
- The exposed subgrade shall be proof rolled by heavy vibratory roller

Total Building Area : 2011.00 Sq.Mtr.			
Floor Area:			
Ratio Built: 24.82%			
Number of Unit/s: 3		GFA / FAR :	1750.00 Sq.m. 0.2159
Number of Floor/s: 2			
Client's Name: ALI SALEM ALI AL MESAIED AL NEYADI			
Project Title: PROPOSED 3 KITCHEN			
Plot Number: 19-04-022-022		Plot Location:	AL SAROOJ (Al Mashall)
Drawing Title: FOUNDATION PLAN			
Date: MARCH-2016	Scale: 1:100	Drawing No:	S-02

ia
Islamic Architects
Consulting Engineers
AL AIN, ABU DHABI, DUBAI.
Email: IA_1095@ Emirates.net. ae
TEL. 7654717, P.O.BOX: 1095, FAX: 658452

North Arrow

Consultant Contract No: